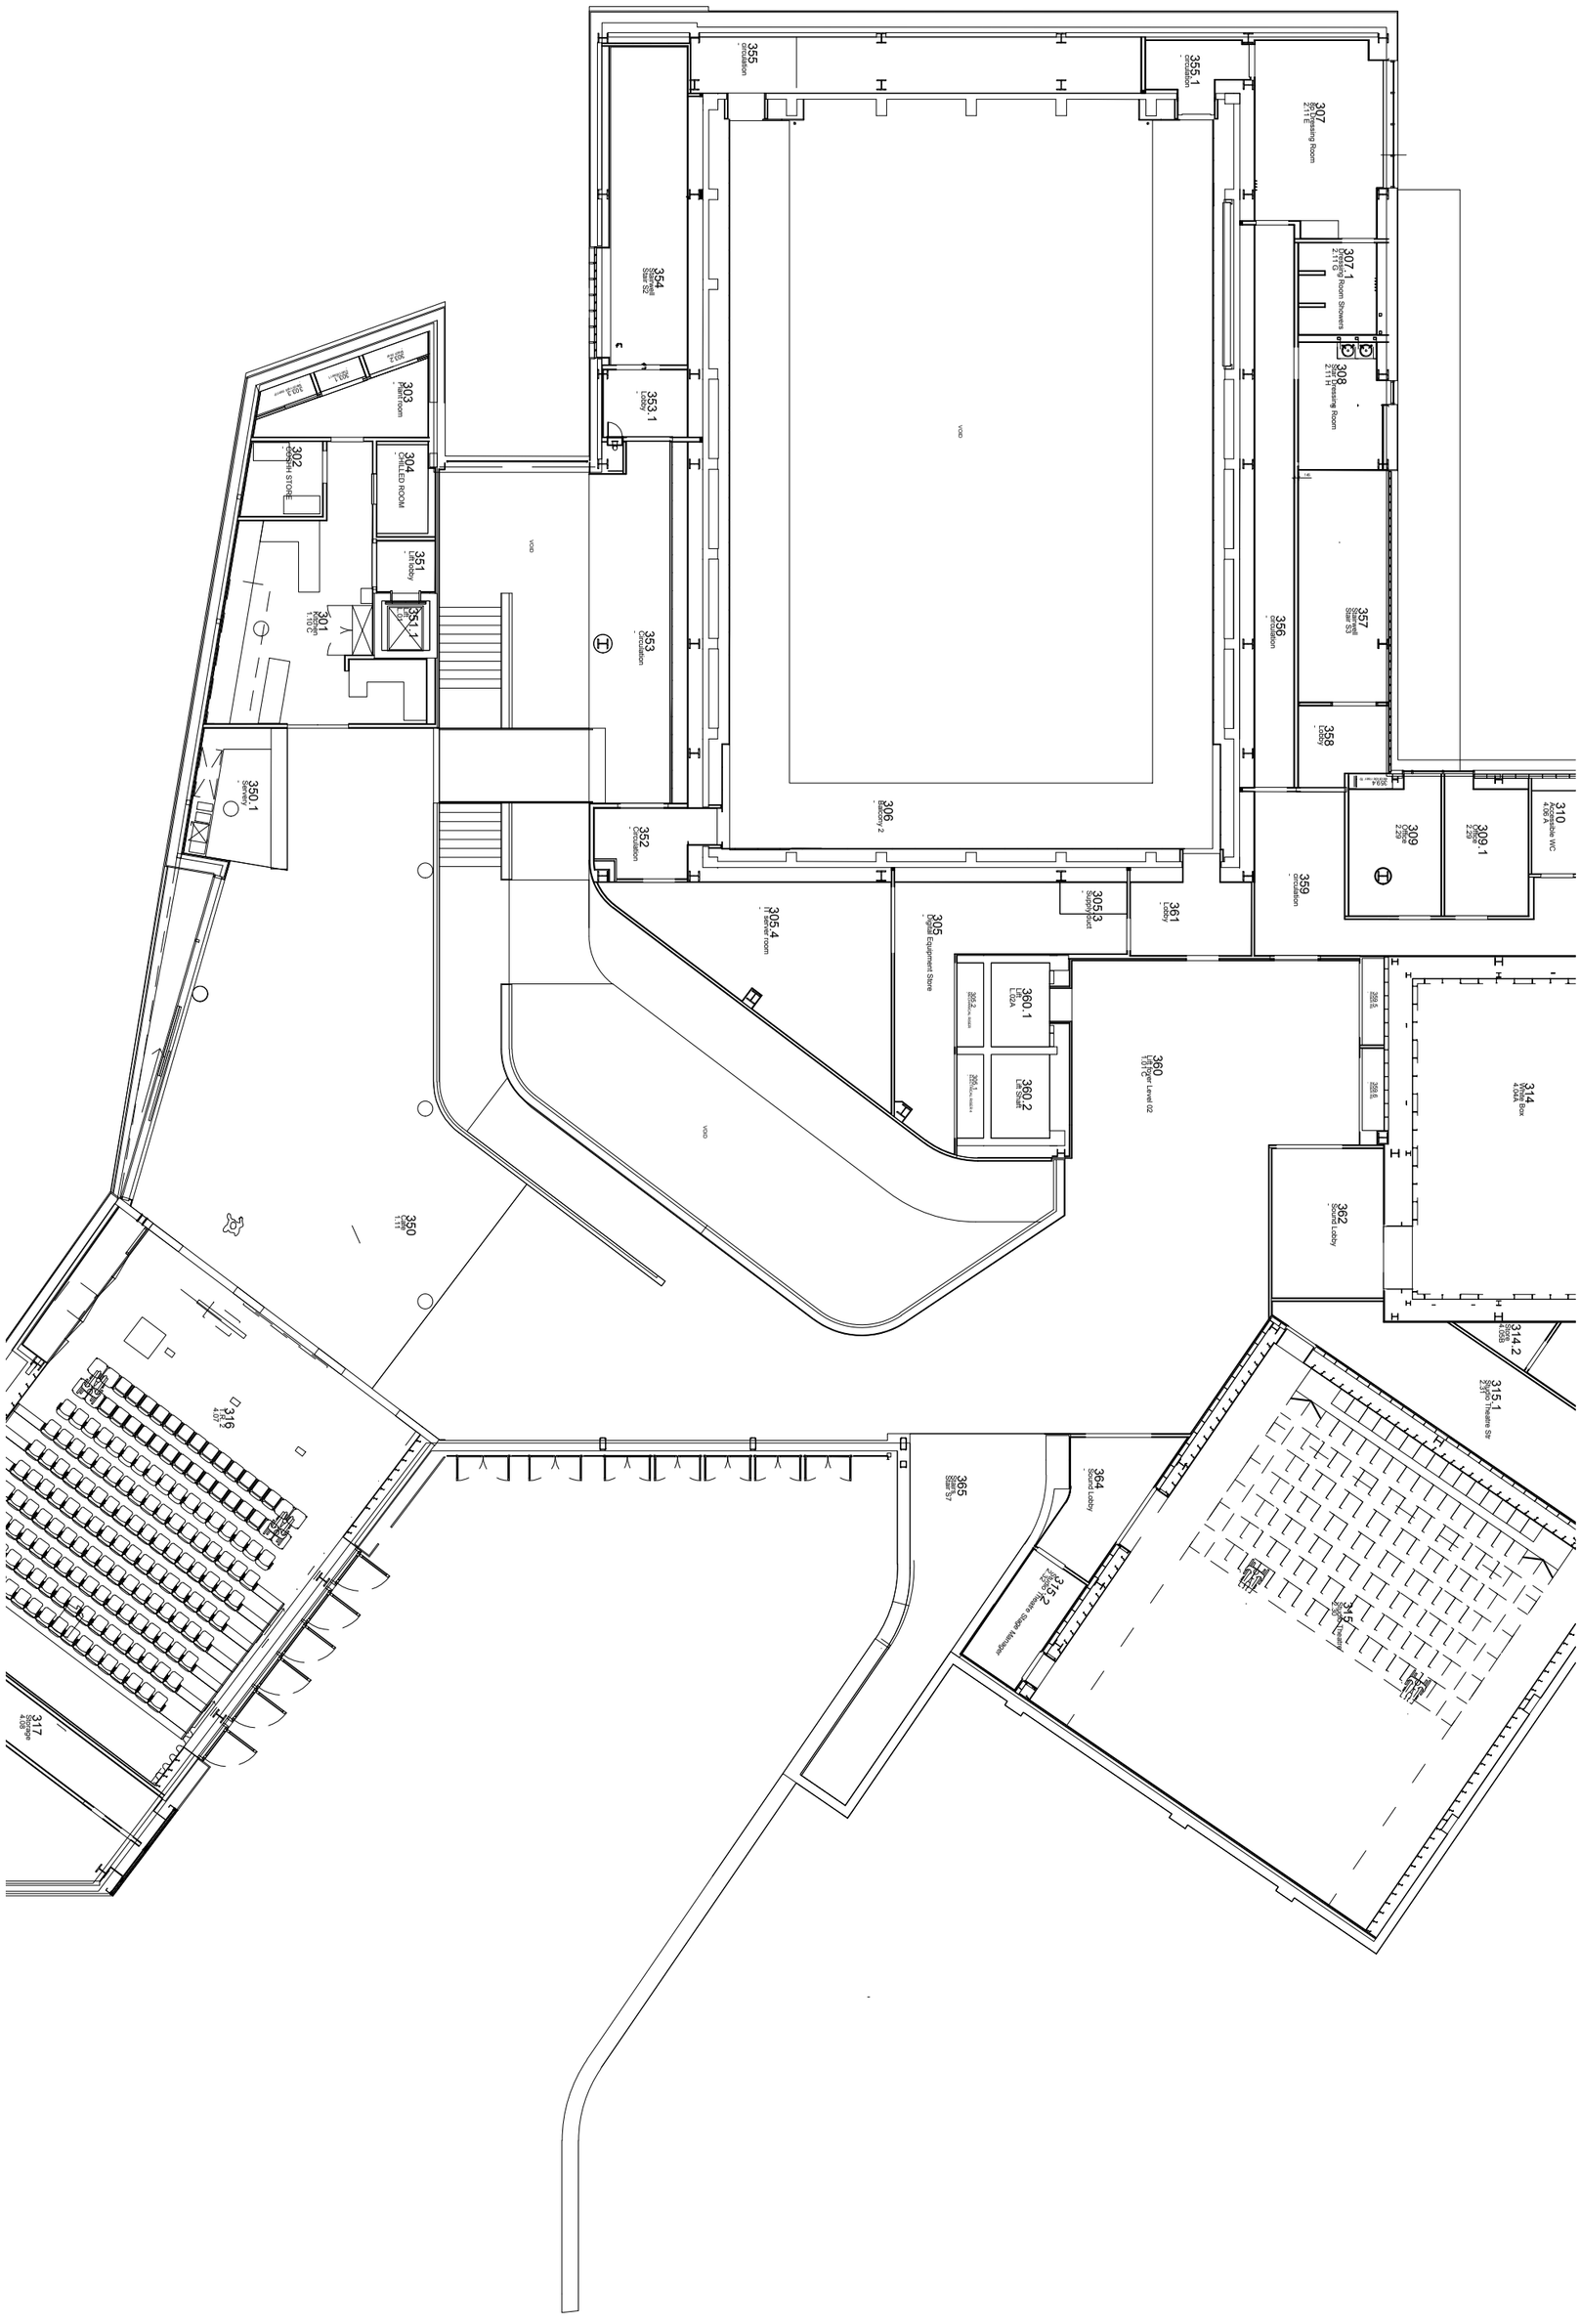


U:\Service Departments\Estates and Facilities\CAFM\Drawings\General Arrangement\College Park\R159 Pontio\R159002.dwg, A3, 1:200